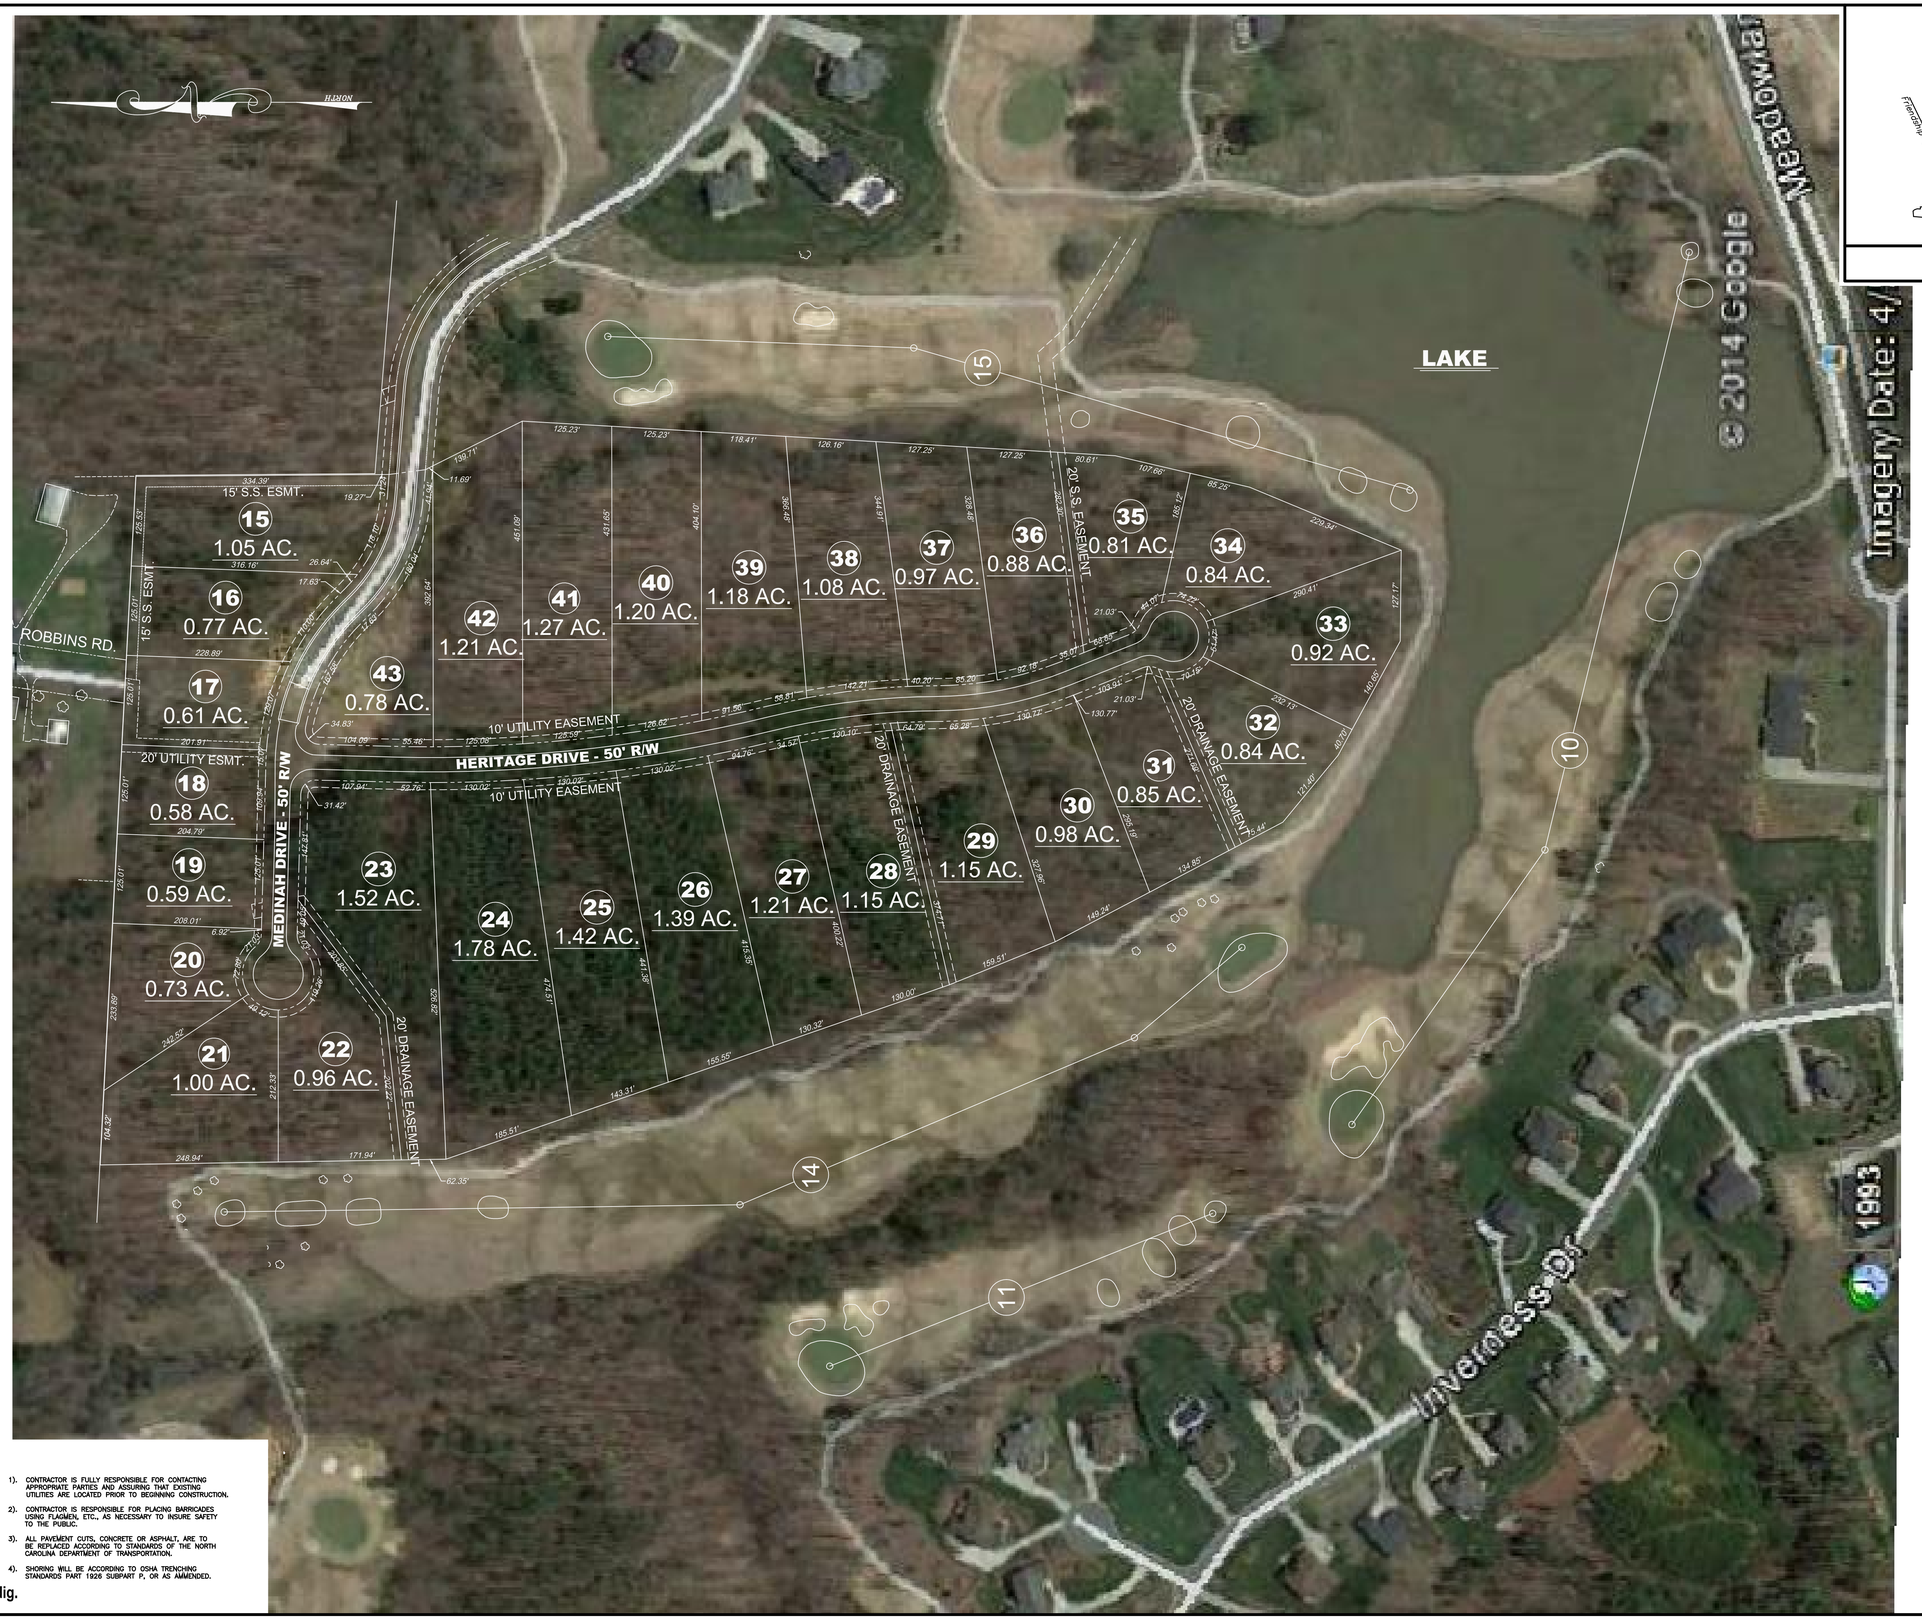

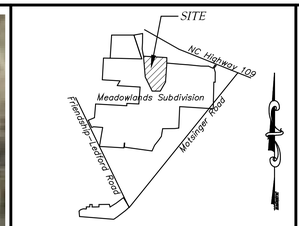

VICINITY MAP
N.T.S.

LWE
LATHAM-WALTERS ENGINEERING, INC.
N.C. CORP. LIC. C-1815
16507-A NORTHCROSS DRIVE
HUNTERSVILLE, N.C. 28078
PHONE: (704) 895-8484
FAX: (704) 237-4362

Meadowlands

MEADOWLANDS DEVELOPMENT, LLC
P.O. BOX 10
BETHANIA, N.C. 27010
PHONE: (336) 922-4000
FAX: (336) 922-1762
peteramey@earthlink.net

MEADOWLANDS SUBDIVISION
THE HERITAGE
WALLBURG, DAVIDSON CO., N.C.

PRELIMINARY MARKETING PLAN

ALL INFORMATION IS CONCEPTUAL AND SUBJECT TO CHANGE WITHOUT NOTICE

REVISIONS

PROJECT NO.:	2014.44
SCALE:	1" = 100'
DRAWN BY:	MRH
CHECKED BY:	JLW

SHEET NO:
C1.0

811
Know what's below.
Call before you dig.

1). CONTRACTOR IS FULLY RESPONSIBLE FOR CONTACTING APPROPRIATE PARTIES AND ASSURING THAT EXISTING UTILITIES ARE LOCATED PRIOR TO BEGINNING CONSTRUCTION.
2). CONTRACTOR IS RESPONSIBLE FOR PLACING BARRICADES USING FLAGMEN, ETC., AS NECESSARY TO INSURE SAFETY TO THE PUBLIC.
3). ALL PAVEMENT CUTS, CONCRETE OR ASPHALT, ARE TO BE REPLACED ACCORDING TO STANDARDS OF THE NORTH CAROLINA DEPARTMENT OF TRANSPORTATION.
4). SHORING WILL BE ACCORDING TO OSHA TRENCHING STANDARDS PART 1926 SUBPART P, OR AS AMMENDED.